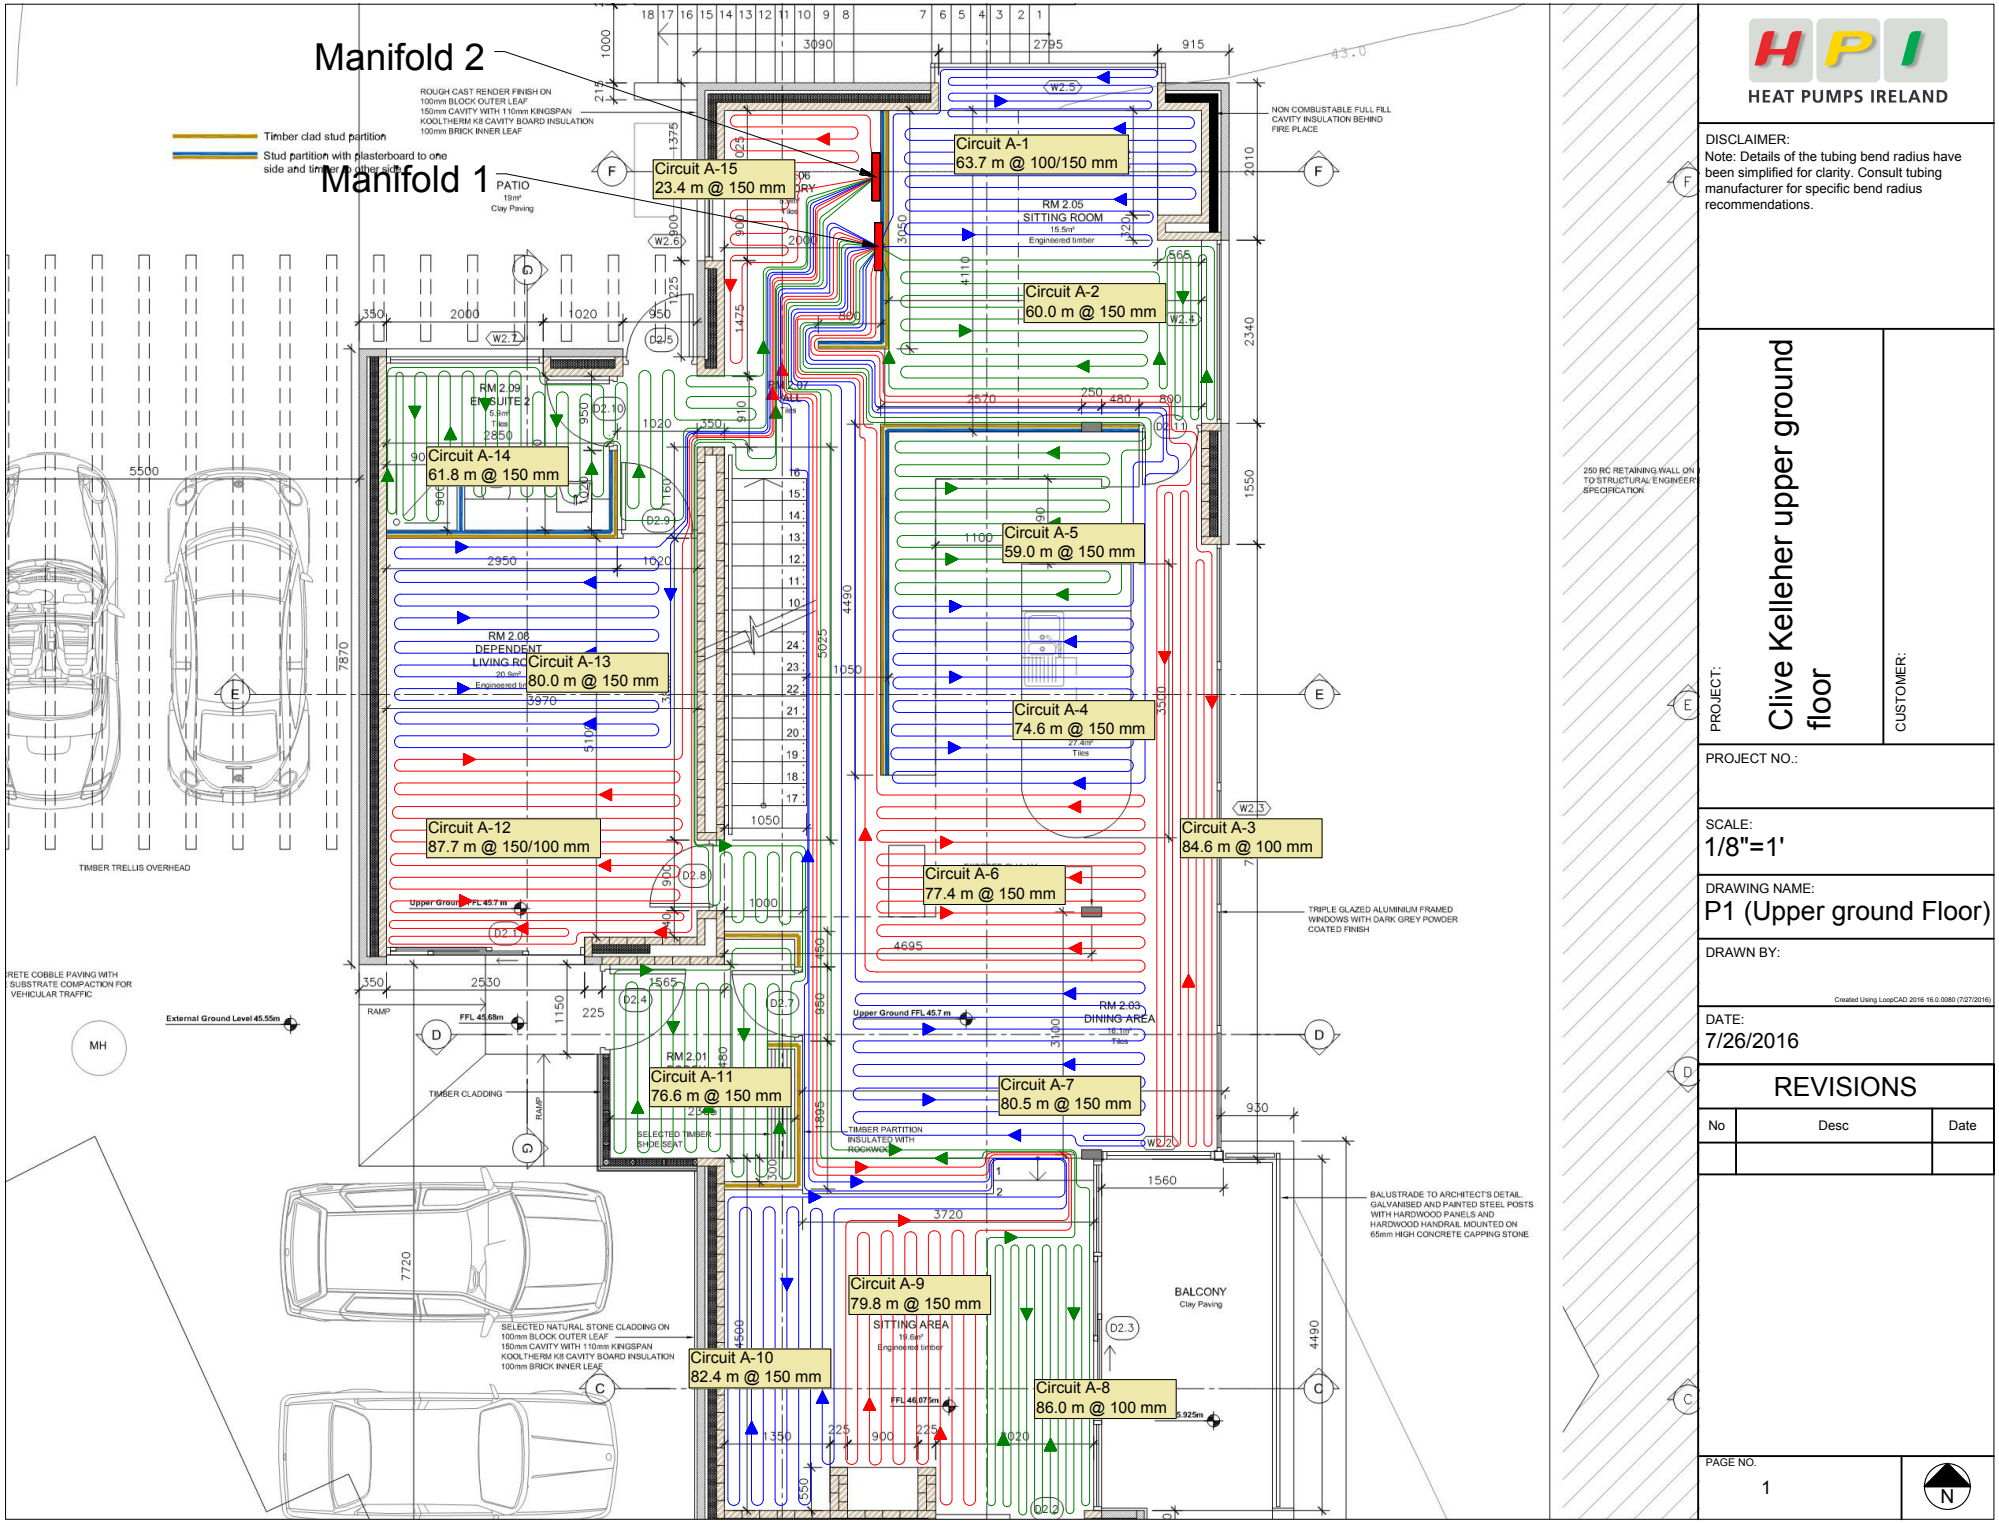

HEAT PUMPS IRELAND

DISCLAIMER:
Note: Details of the tubing bend radius have been simplified for clarity. Consult tubing manufacturer for specific bend radius recommendations.

PROJECT: Clive Kelleher upper ground floor

CUSTOMER:

PROJECT NO.:

SCALE:
1/8"=1'

DRAWING NAME:
P1 (Upper ground Floor)

DRAWN BY:

Created Using LoopCAD 2016 16.0.0080 (7/27/2016)

DATE:
7/26/2016

REVISIONS

No	Desc	Date

PAGE NO.
1

N